P:\CAD\03117\5PicturePanels_R2.dwg, 8/05/2008 5:23:12 F

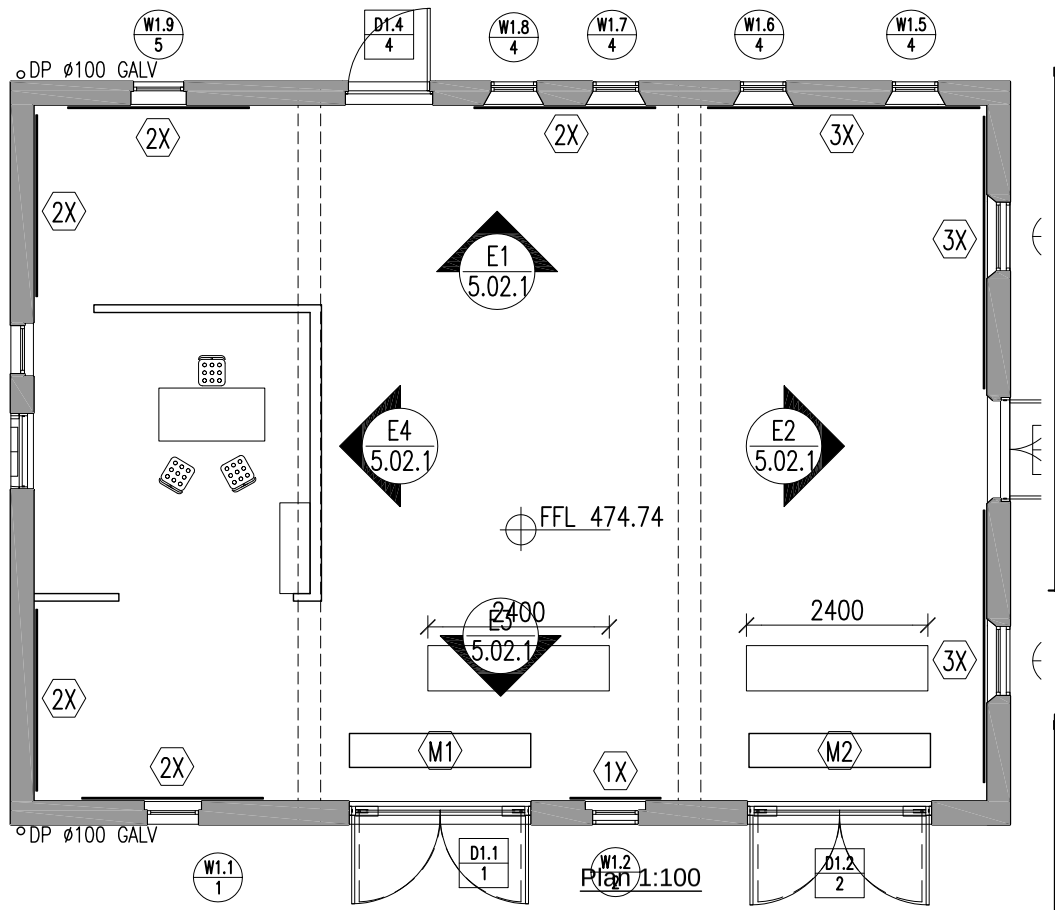

Plan 1:100

MA'		
	nX	n WALL HANG SCREEN W:1200 H:3100
	M1 M2	MOBILE SCREEN W:2400 H:2500* D:600

WALL SCREENS:
18mm MDF PANELS HANG OFF STEEL RING BEAM, PANELS BUTT JOINT, DOWELS @900CTS ALONG THE JOINING EDGES TO CREATE SINGLE SURFACE, EACH PANEL CAN BE INDEPENDENTLY DISMOUNT AND MOVED, PAINTED ARCTIC WHITE

MOBILE SCREENS:
FREE STANDING TIMBER FRAMED SCREENS ON CASTORS, CLAD WITH 18mm MDF PANELS, PANELS BUTT JOINT TO CREATE SINGLE SURFACE, PAINTED ARCTIC WHITE

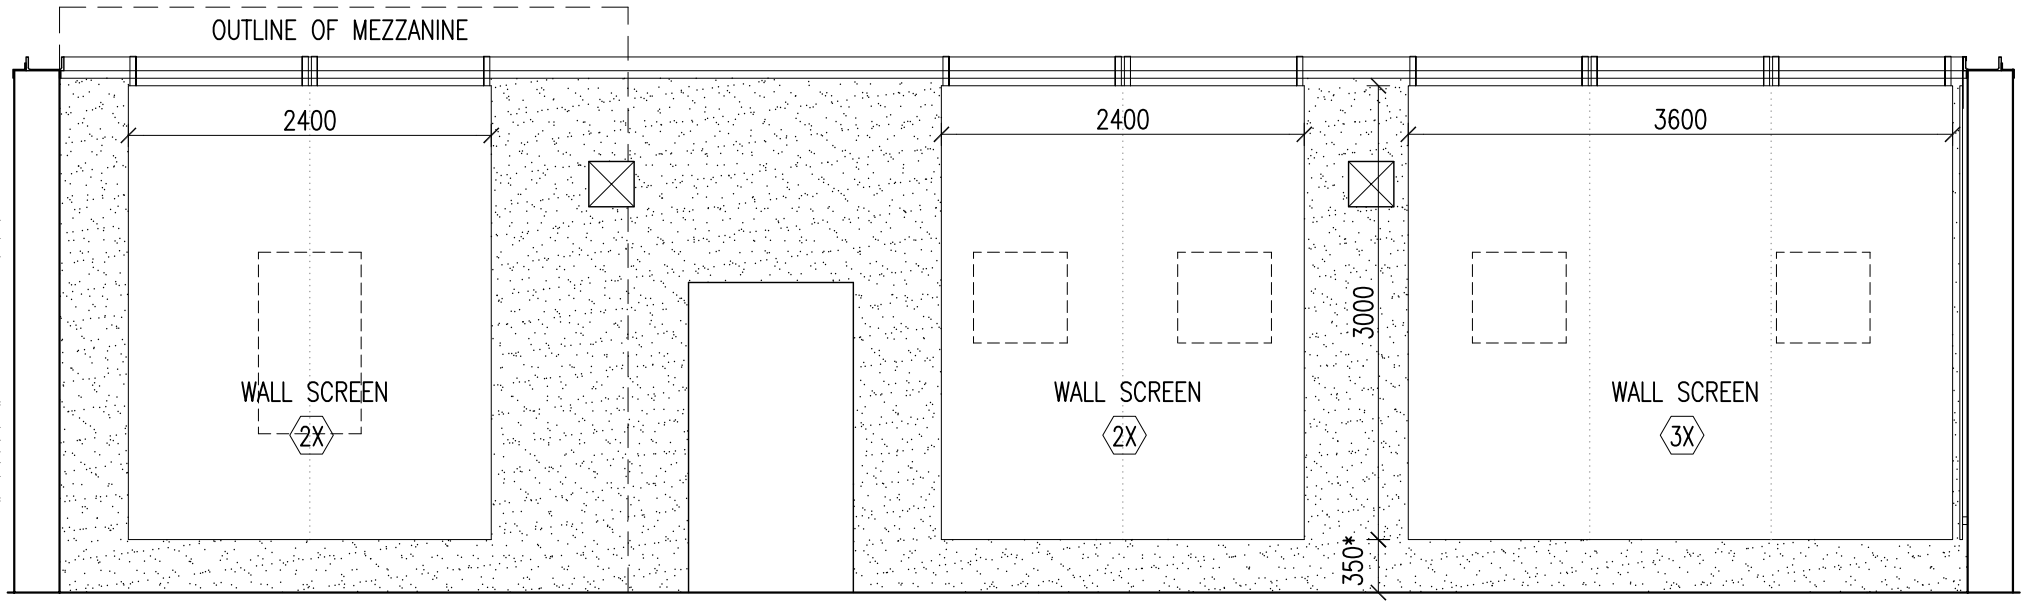

Elevatrion E1 1:50

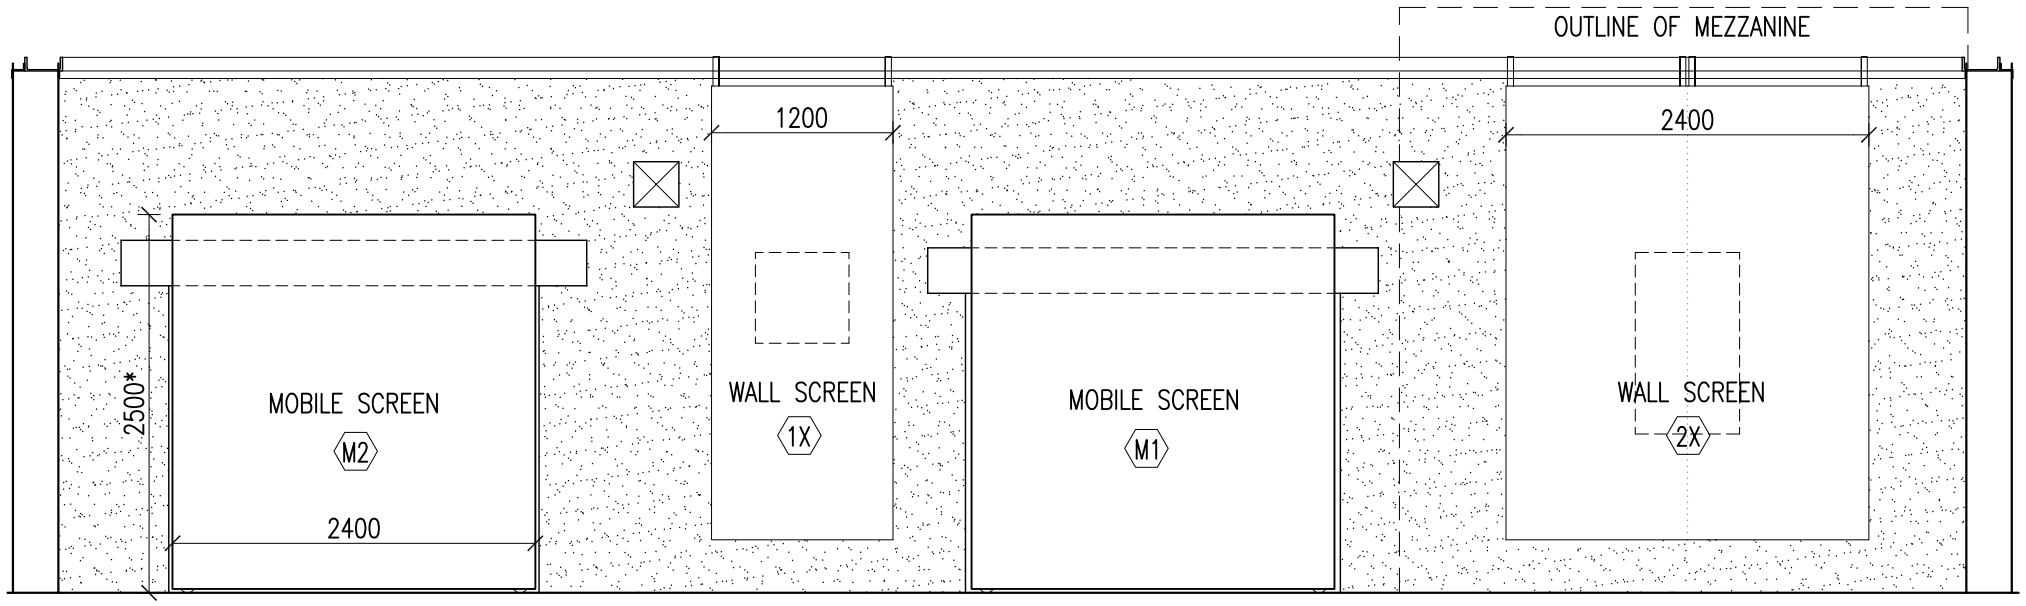

Elevatrion E3 1:50

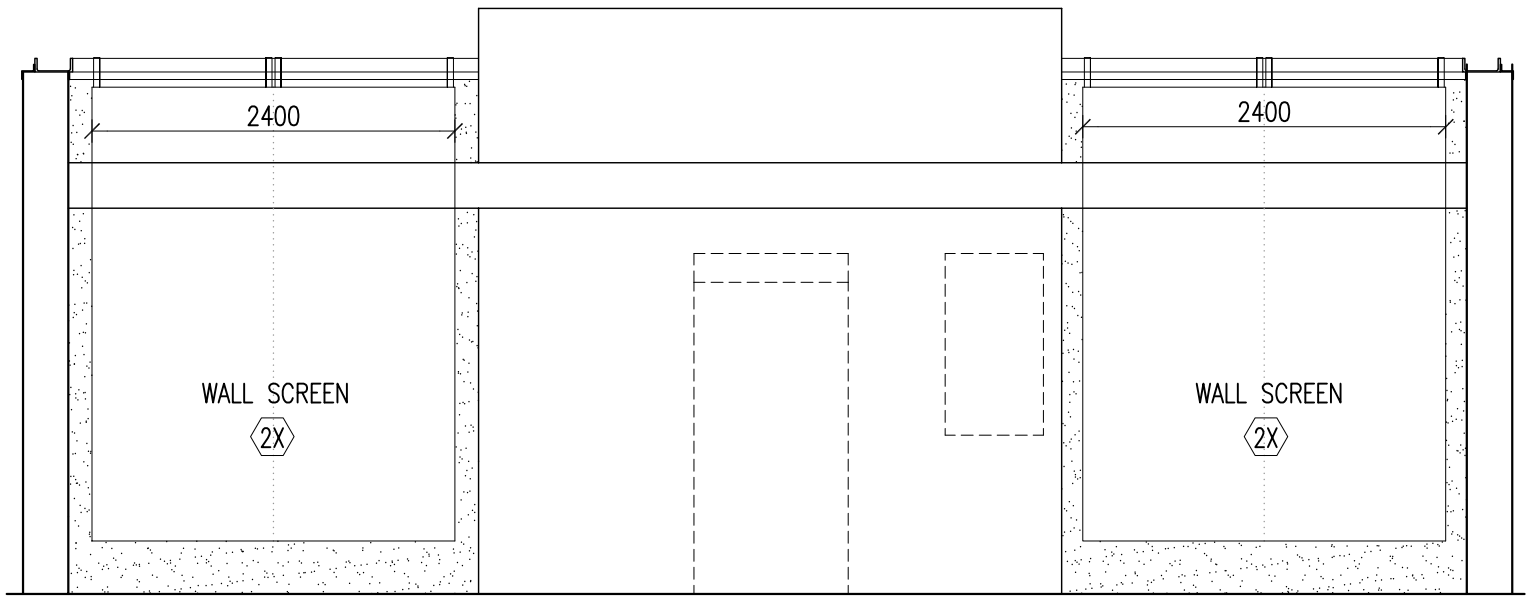

Elevatrion E4 1:50

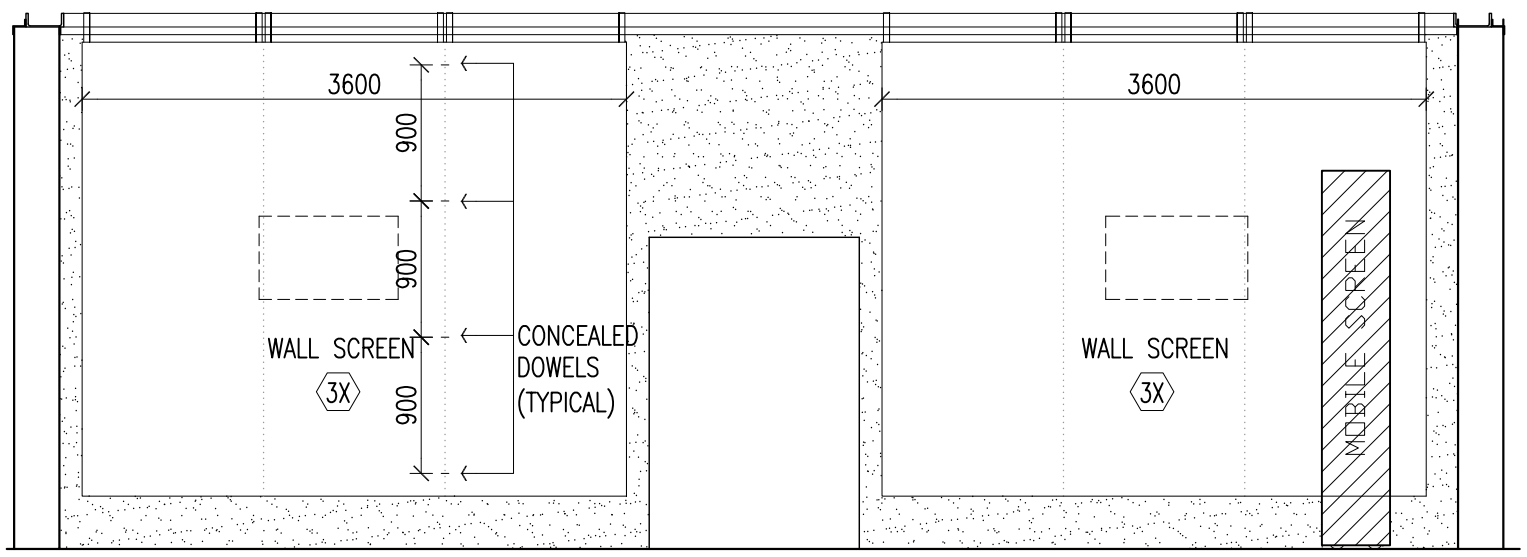

Elevatrion E2 1:50

figured dimensions to be used in preference to scaling off drawings, all relevant trades and consultants to check & verify all levels, datum and dimensions on the job. Conflicting information shall be brought to the designer's notice before proceeding with any work. All work will be carried out in accordance with relevant parts of the BCA and Environmental Planning and Assessment Act and regulation under the Act.
© Copyright

distinctivedesign

distinctive design pty limited
ACN 002 659 332
P 02 9699 6155
f 02 9699 6259
74 Pitt Street
Redfern
NSW 2016

Alterations and Additions
Picture Panels
'Bobadil House'
95 Mayne Street
Murrurundi NSW 2338
For: Michael Reid & Nellie Dawes

scale	date
AS SHOWN	15/8/06
job no	dwg no
03117	5.02.1